Shepherd of the Hills Lutheran Church

7740 W St Joseph Hwy, Lansing, MI 48917

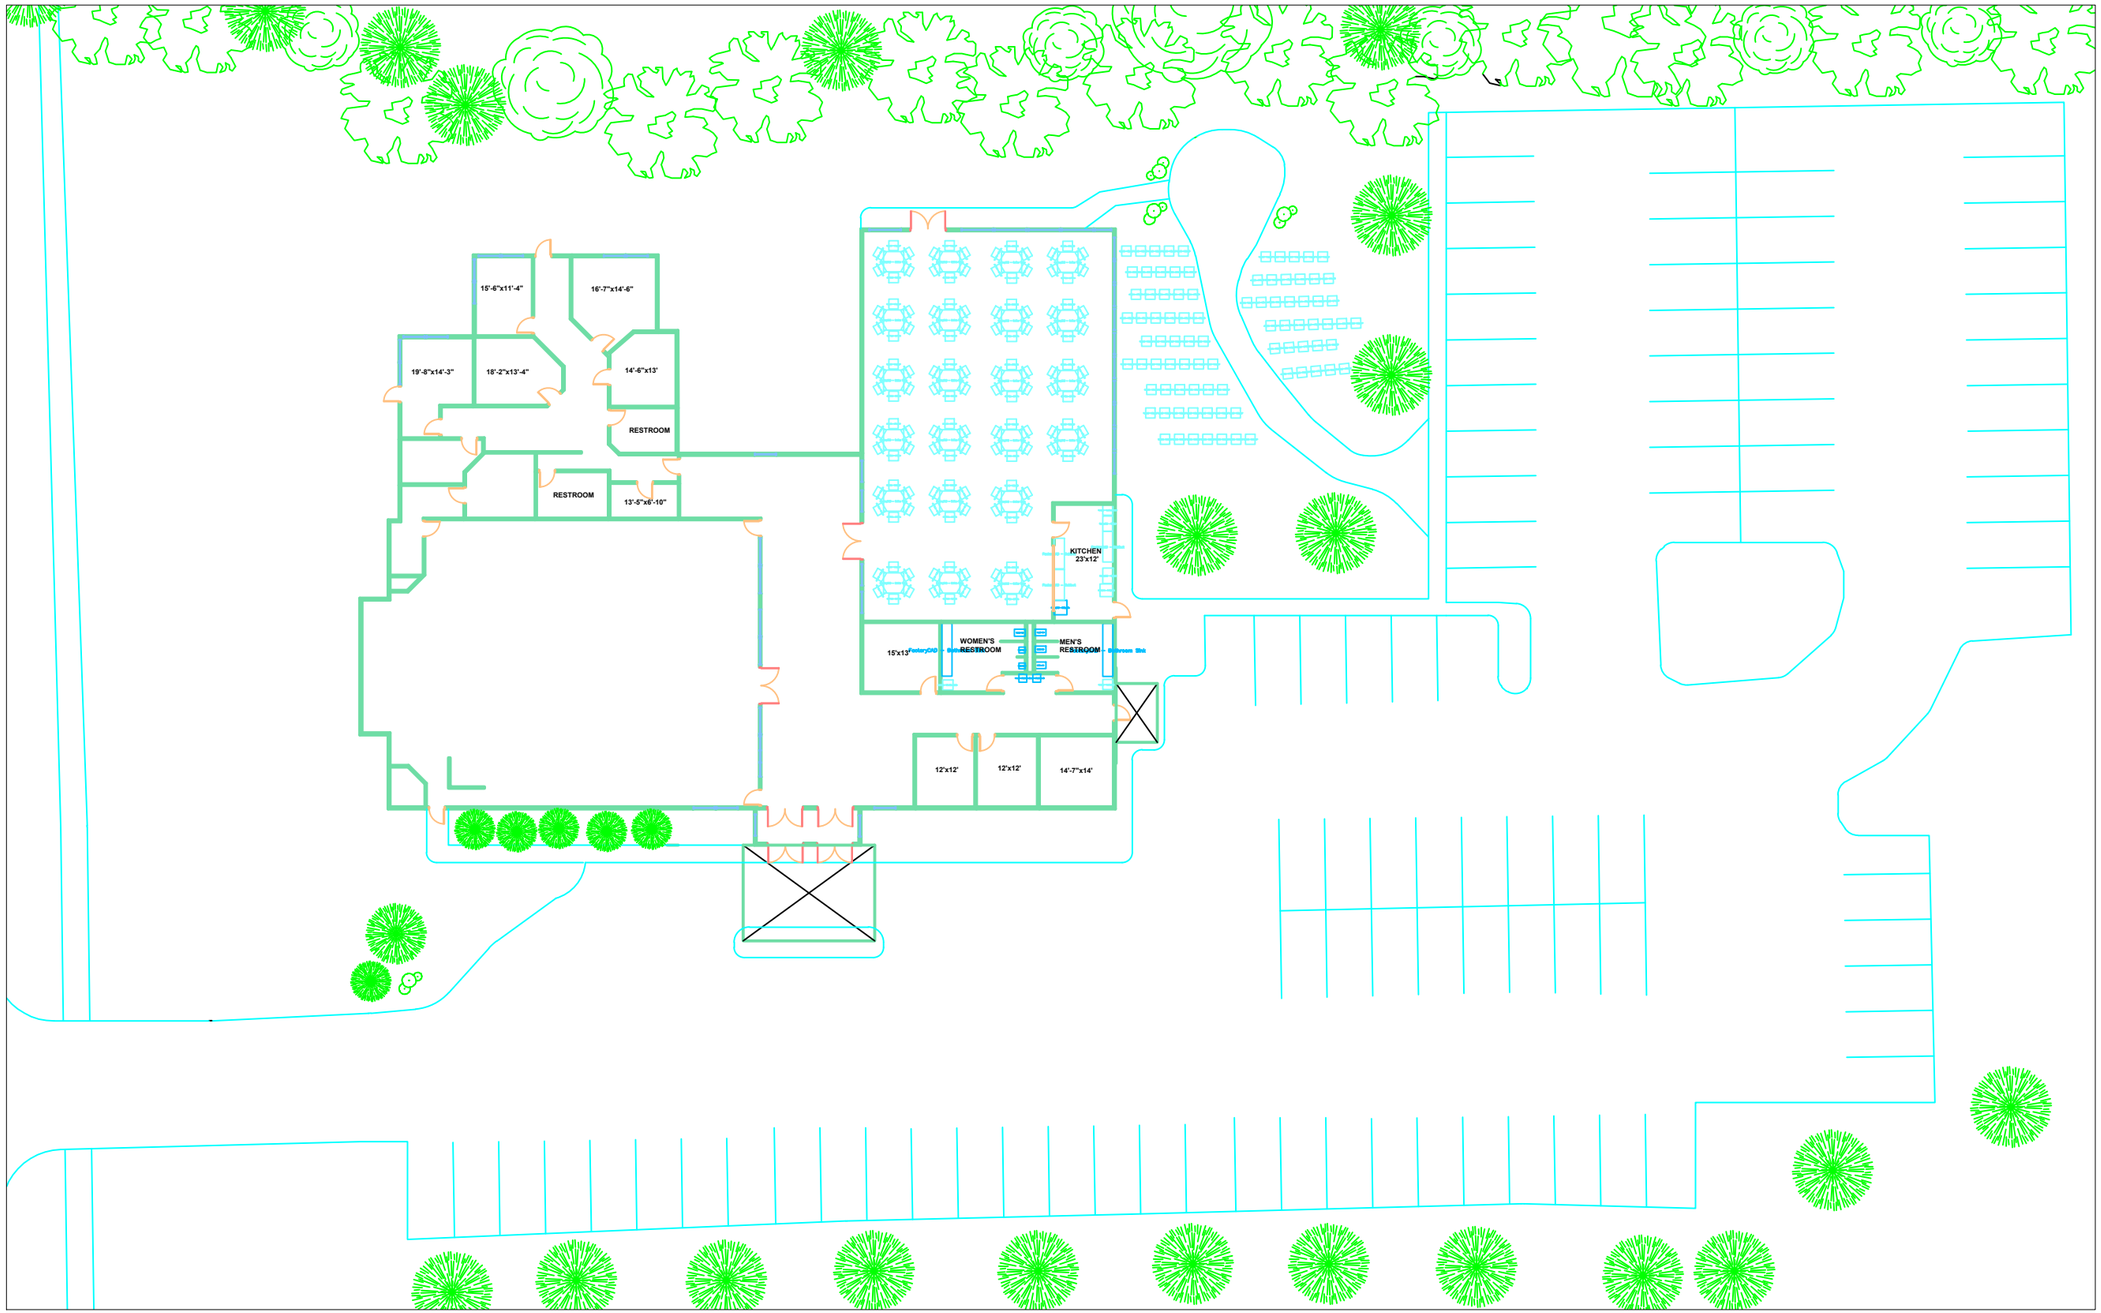

This Area Reserved For
Information Only

SHT #	Sheet Description

KEY PLAN:

PHASE 2 BUILDING PROJECT PROP - Rev 4.2

SUE DAVIS

Scale: NTS | Sheet: 1 OF 1 | Drawing Date: 11/15/19

File:

Plot Date: